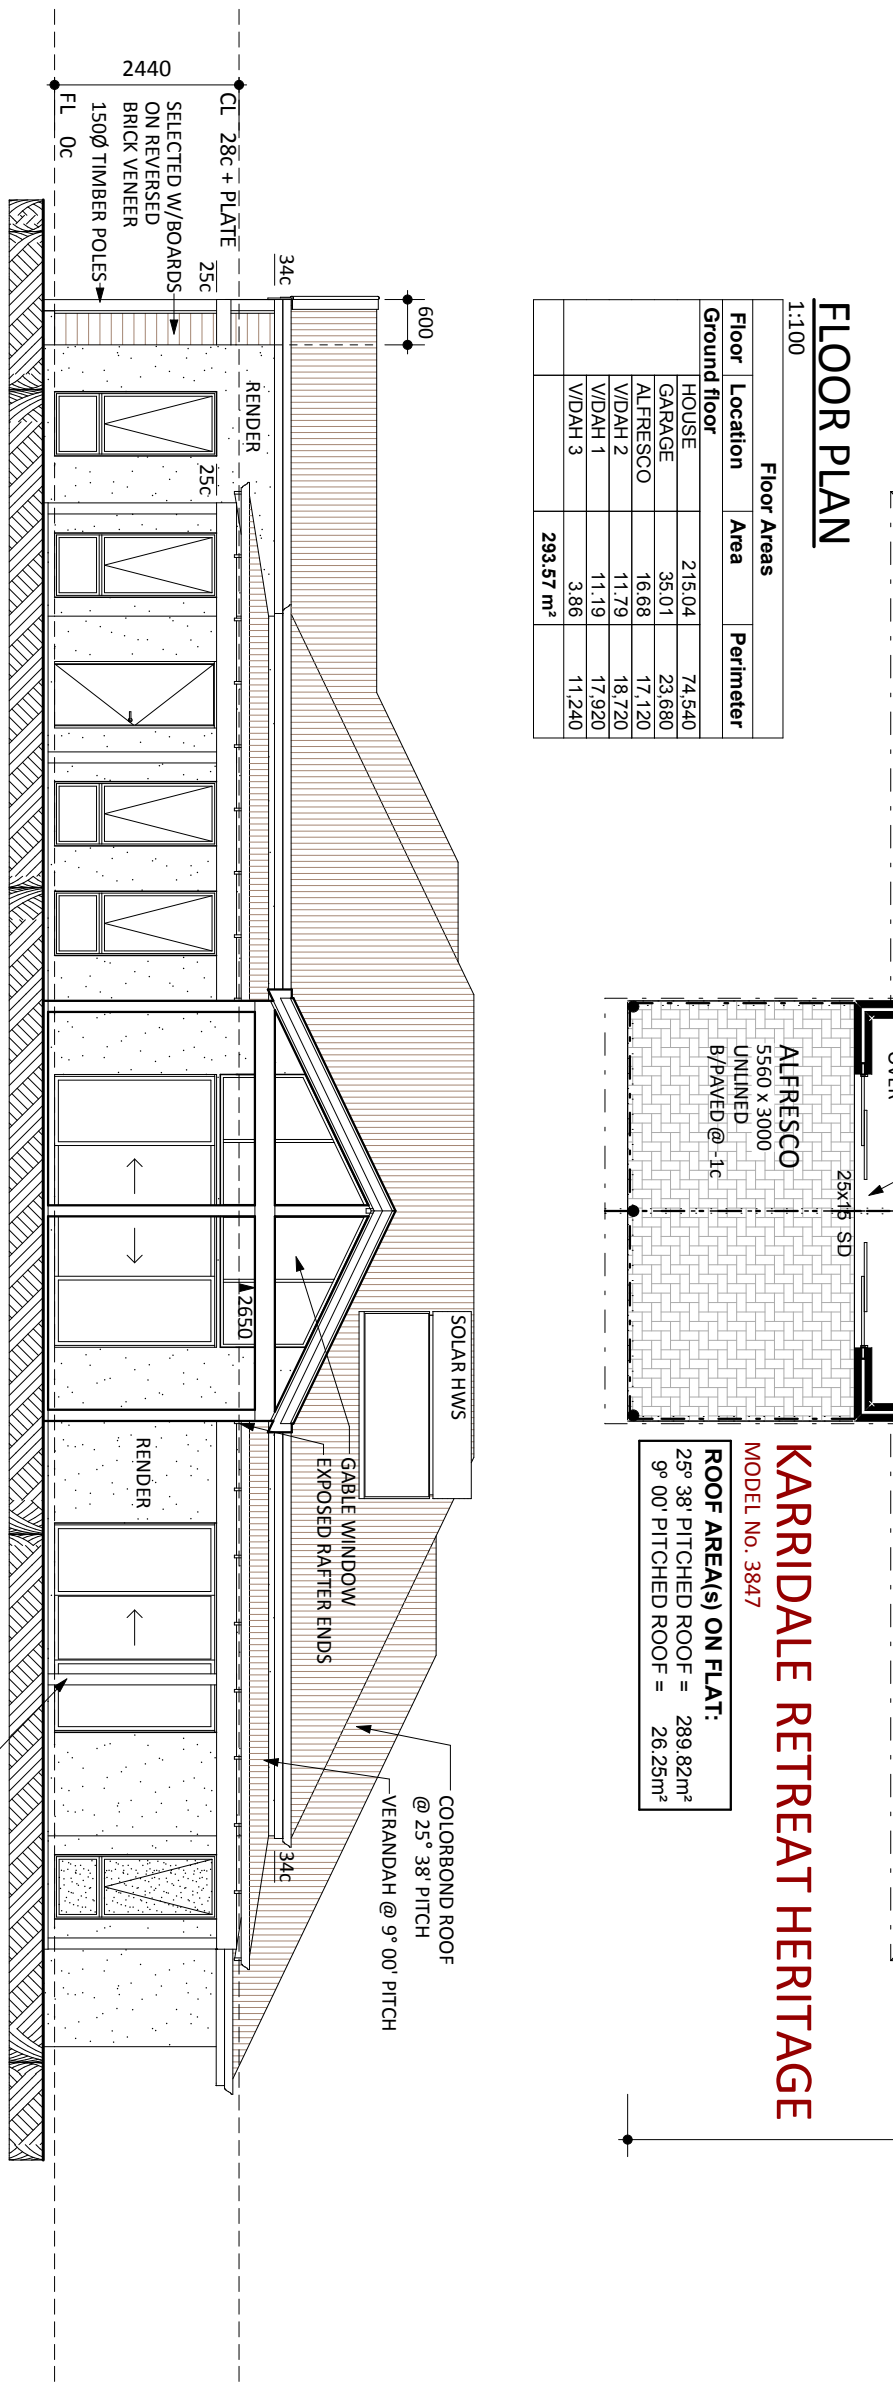



# ELEVATION 1


1:100

# FLOOR PLAN

1:100

**Floor Areas**

| Floor | Location | Area | Perimeter |
|---|---|---|---|
| **Ground floor** | | | |
| | HOUSE | 215.04 | 74.540 |
| | GARAGE | 35.01 | 23.680 |
| | ALFRESCO | 16.68 | 17.120 |
| | V/DAH 2 | 11.79 | 18.720 |
| | V/DAH 1 | 11.19 | 17.920 |
| | V/DAH 3 | 3.86 | 11.240 |
| | | **293.57 m²** | |

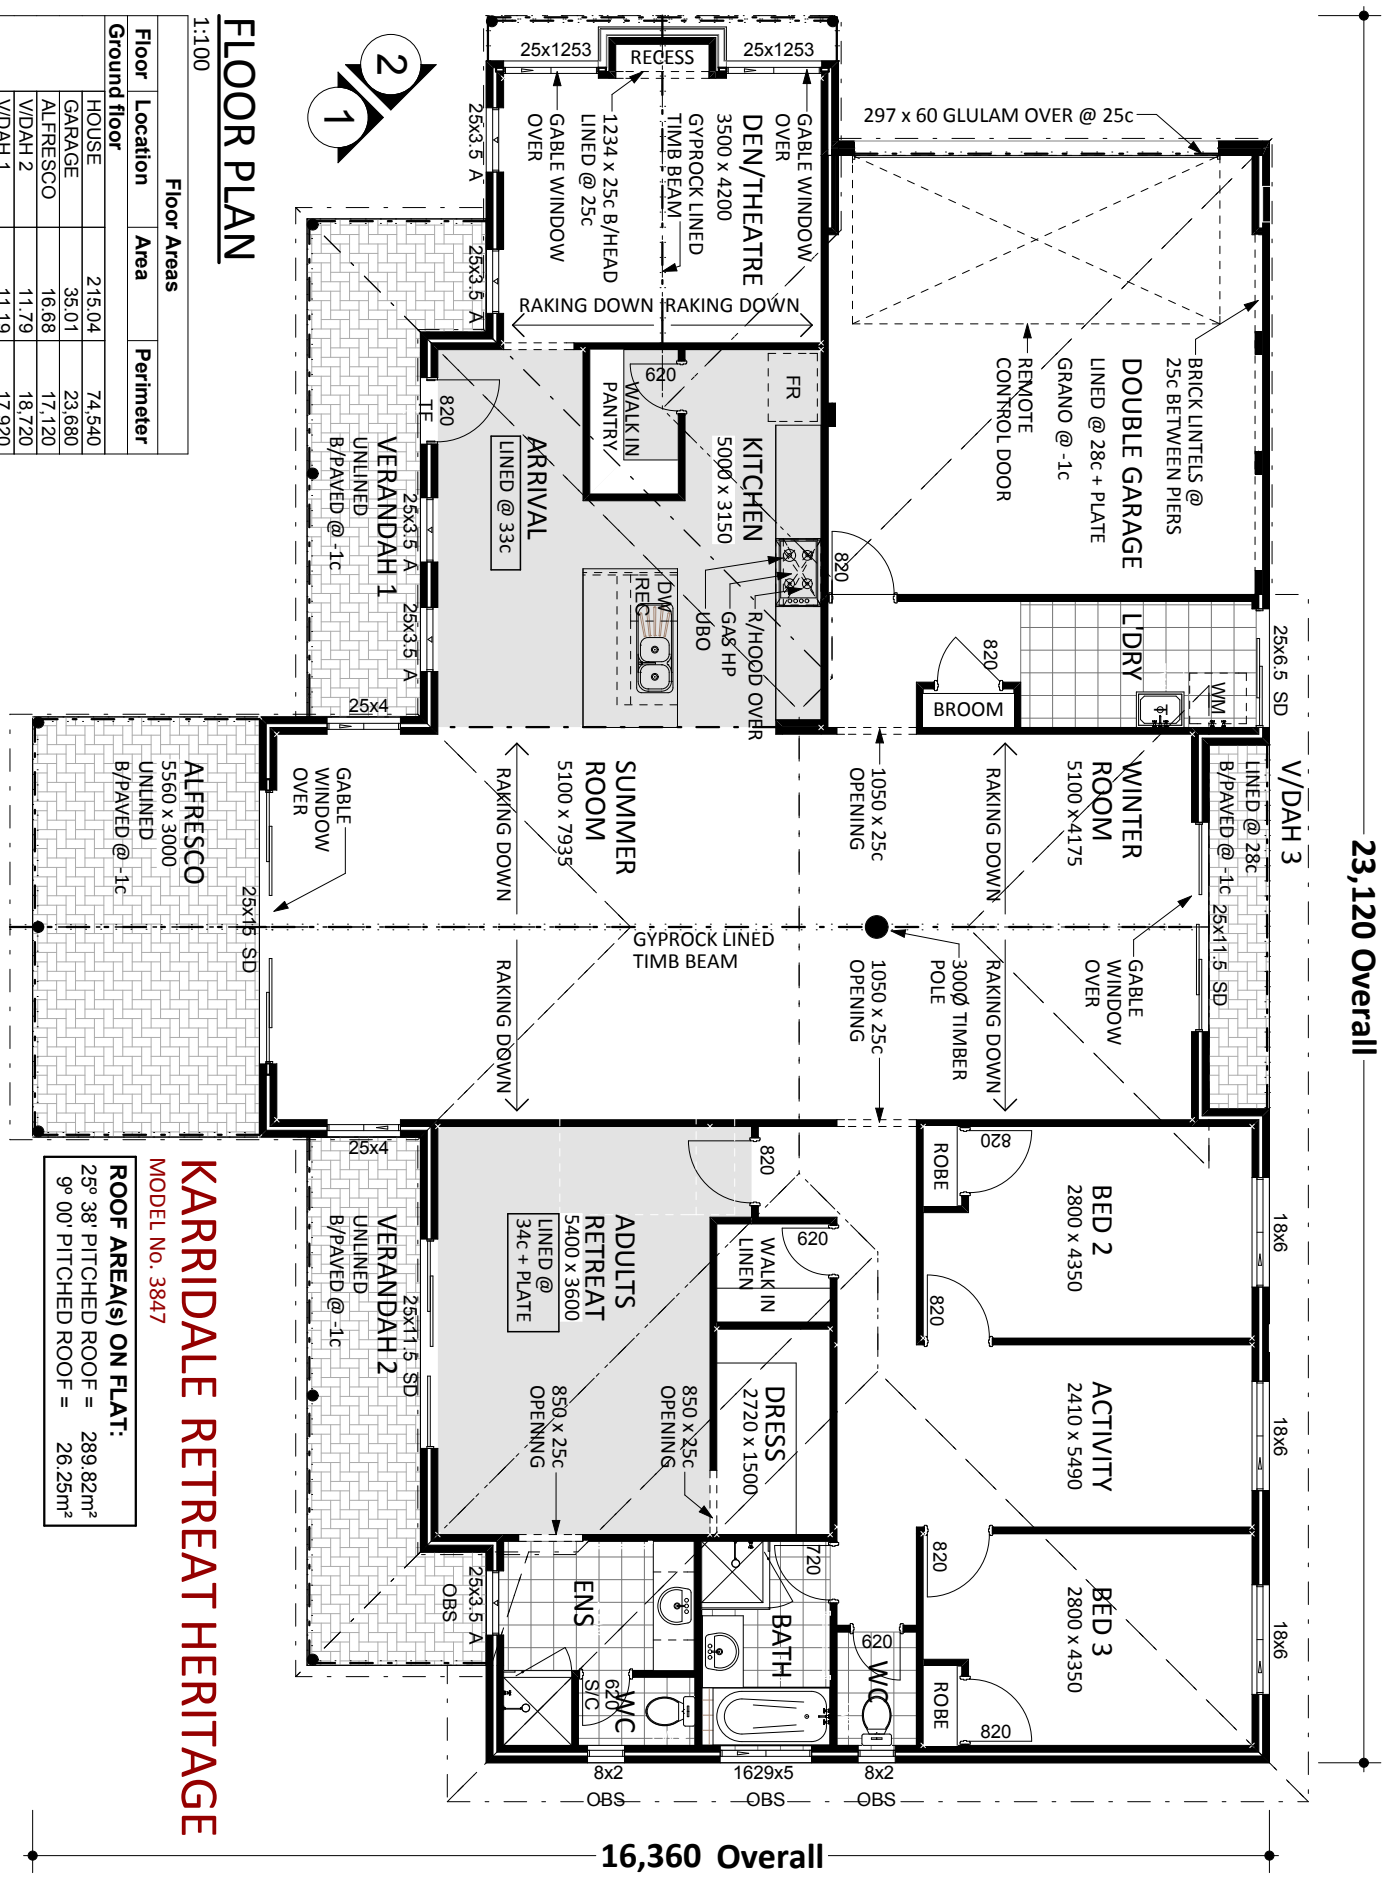


# KARRIDALE RETREAT HERITAGE

MODEL No. 3847

**ROOF AREA(s) ON FLAT:**

25° 38' PITCHED ROOF = 289.82m²
9° 00' PITCHED ROOF = 26.25m²


© COPYRIGHT

THIS HOUSE DESIGN IS THE SOLE PROPERTY OF THE JWH GROUP AND SHOULD NOT BE USED OR ALTERED WITHOUT THE EXPRESS WRITTEN ASSIGNMENT OR LICENSE BY THE BUILDER TO NOMINATED PARTIES.


## PRELIMINARY DESIGN ONLY


DUE TO THE IMPLEMENTATION OF THE AMENDED RESIDENTIAL DESIGN CODES AND THE BUILDING CODES OF AUSTRALIA ENERGY EFFICIENCY PROVISIONS, THIS DESIGN MAY BE SUBJECT TO CHANGE UPON RECEIPT OF DETAILED SURVEY INFORMATION.

## ROOM SIZES


ROOM DIMENSIONS MAY VARY DEPENDING ON THE TYPE OF EXTERNAL BRICK CHOSEN

## CLIENT NOTE


PLEASE NOTE THAT DESIGN DRAWINGS ARE RESPRESENTATIVE ONLY. COSTING SCHEDULE AND ADDENDA ITEMS ARE TO SUPERSEDE DETAILS DEPICTED ON DESIGN SKETCH PLANS.

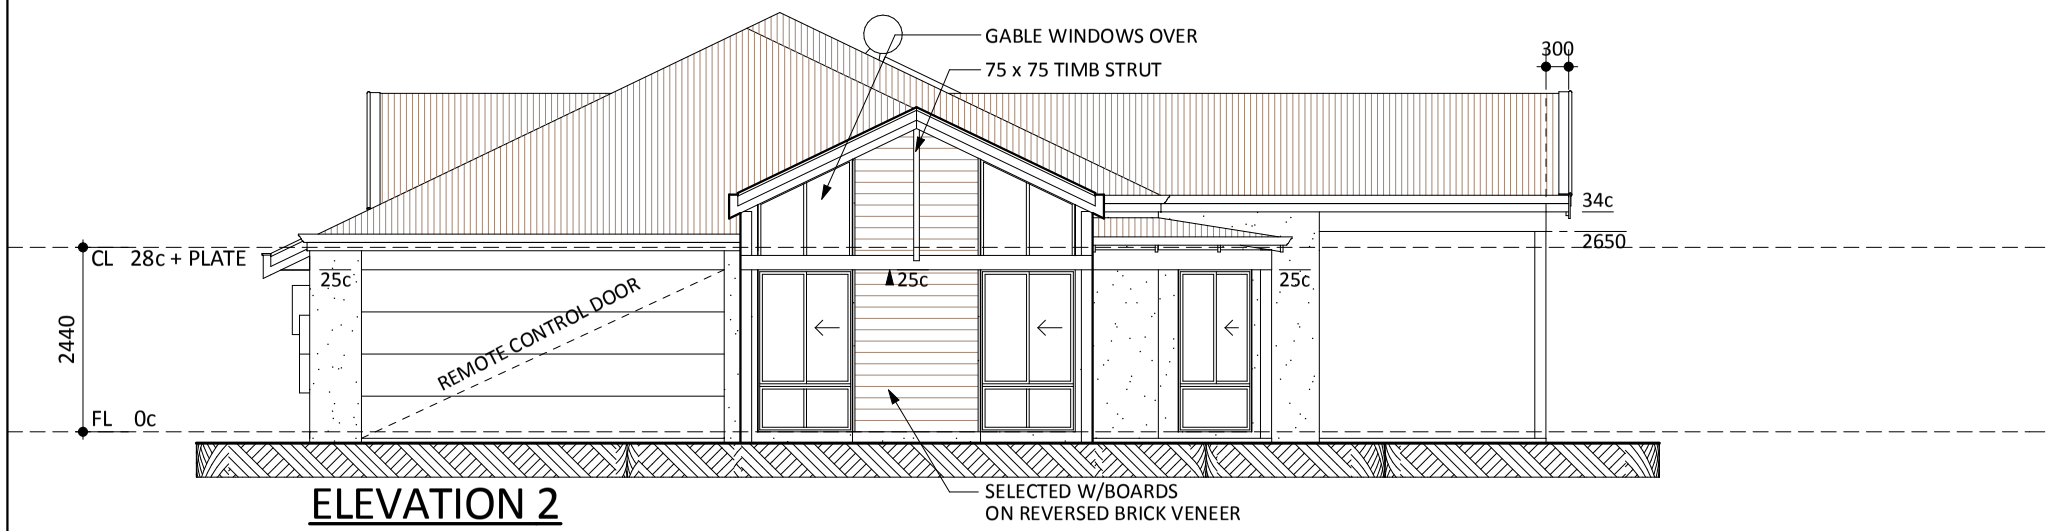


## ELEVATION 2
1:100

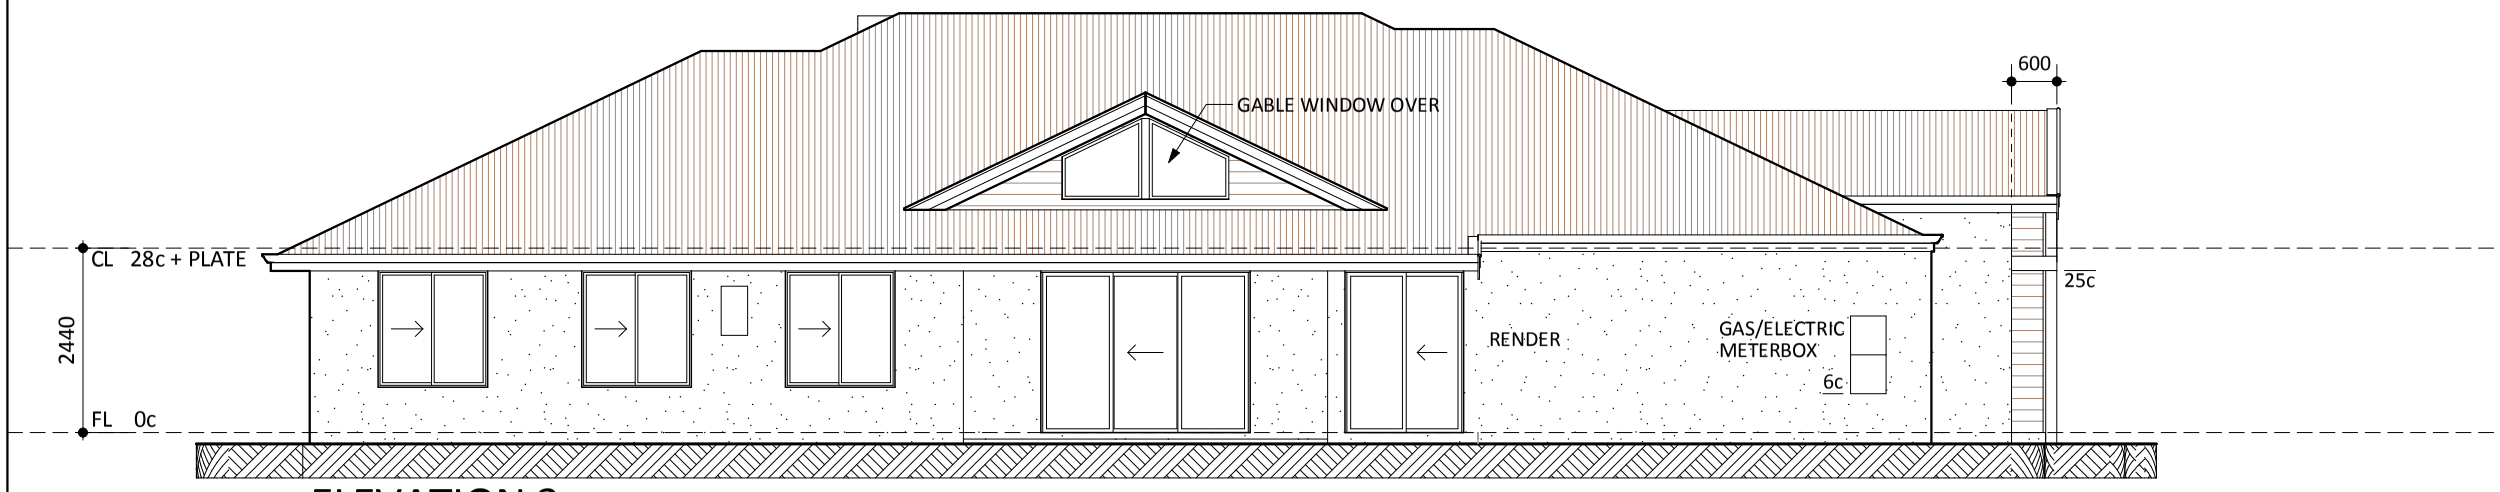


## ELEVATION 3
1:100

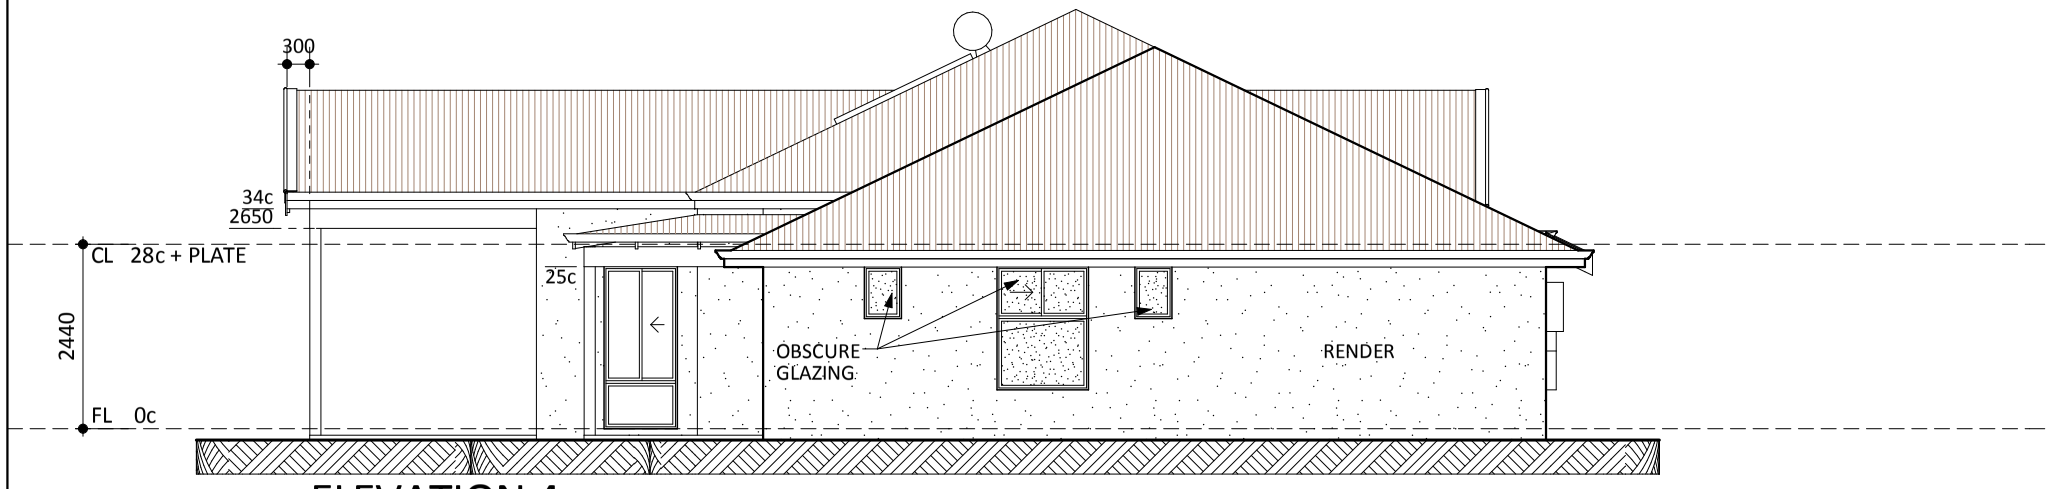


## ELEVATION 4
1:100

© COPYRIGHT
THIS HOUSE DESIGN IS THE SOLE PROPERTY OF THE JWH GROUP AND SHOULD NOT BE USED OR ALTERED WITHOUT THE EXPRESS WRITTEN ASSIGNMENT OR LICENSE BY THE BUILDER TO NOMINATED PARTIES.

PRELIMINARY DESIGN ONLY
DUE TO THE IMPLEMENTATION OF THE AMENDED RESIDENTIAL DESIGN CODES AND THE BUILDING CODES OF AUSTRALIA ENERGY EFFICIENCY PROVISIONS, THIS DESIGN MAY BE SUBJECT TO CHANGE UPON RECEIPT OF DETAILED SURVEY INFORMATION.

ROOM SIZES
ROOM DIMENSIONS MAY VARY DEPENDING ON THE TYPE OF EXTERNAL BRICK CHOSEN

CLIENT NOTE
PLEASE NOTE THAT DESIGN DRAWINGS ARE RESPRESENTATIVE ONLY. COSTING SCHEDULE AND ADDENDA ITEMS ARE TO SUPERSEDE DETAILS DEPICTED ON DESIGN SKETCH PLANS.



Proposed "" Residence ©

Consultant:
File : 3847-gar-l-rend
Drawn By: Date:

THE RURAL BUILDING CO.
ruralbuilding.com.au
WE UNDERSTAND